



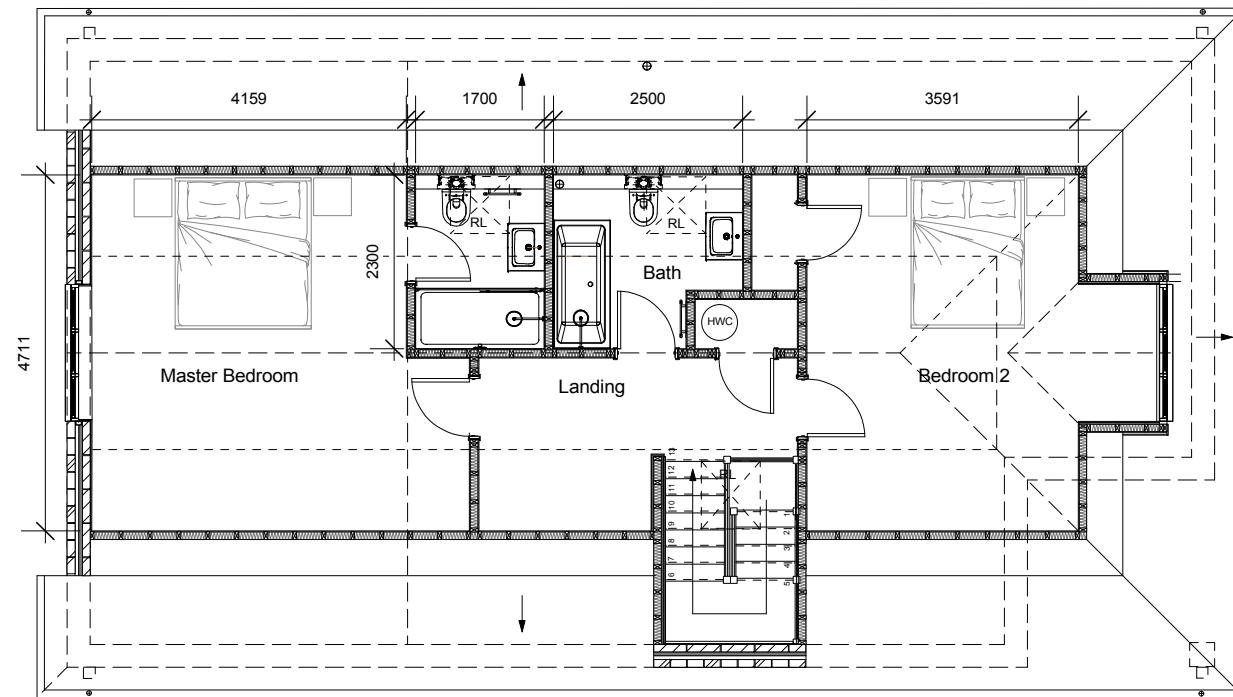

First Floor Plan 1:100

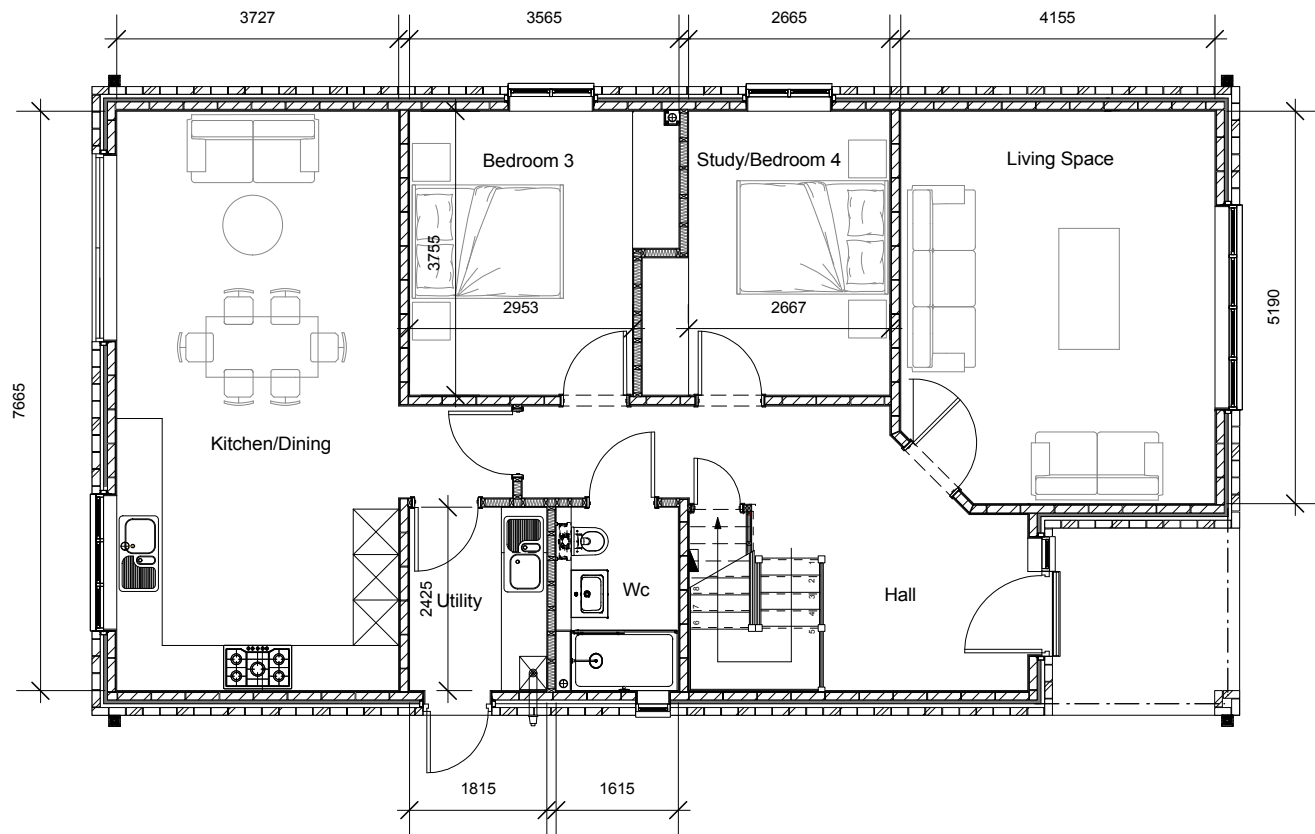

Ground Floor Plan 1:100



Tel: 01962 622630 E-Mail: info@jjacquisitions.com
Website: www.jjacquisitions.com

Project:

**Proposed New Dwellings:
Idmiston Road
Porton**

Drawing:

Plots 6 - 8

Scale: 1:100 @ A3	Date: January 2020
DWG No: 80/19/M4	Rev: